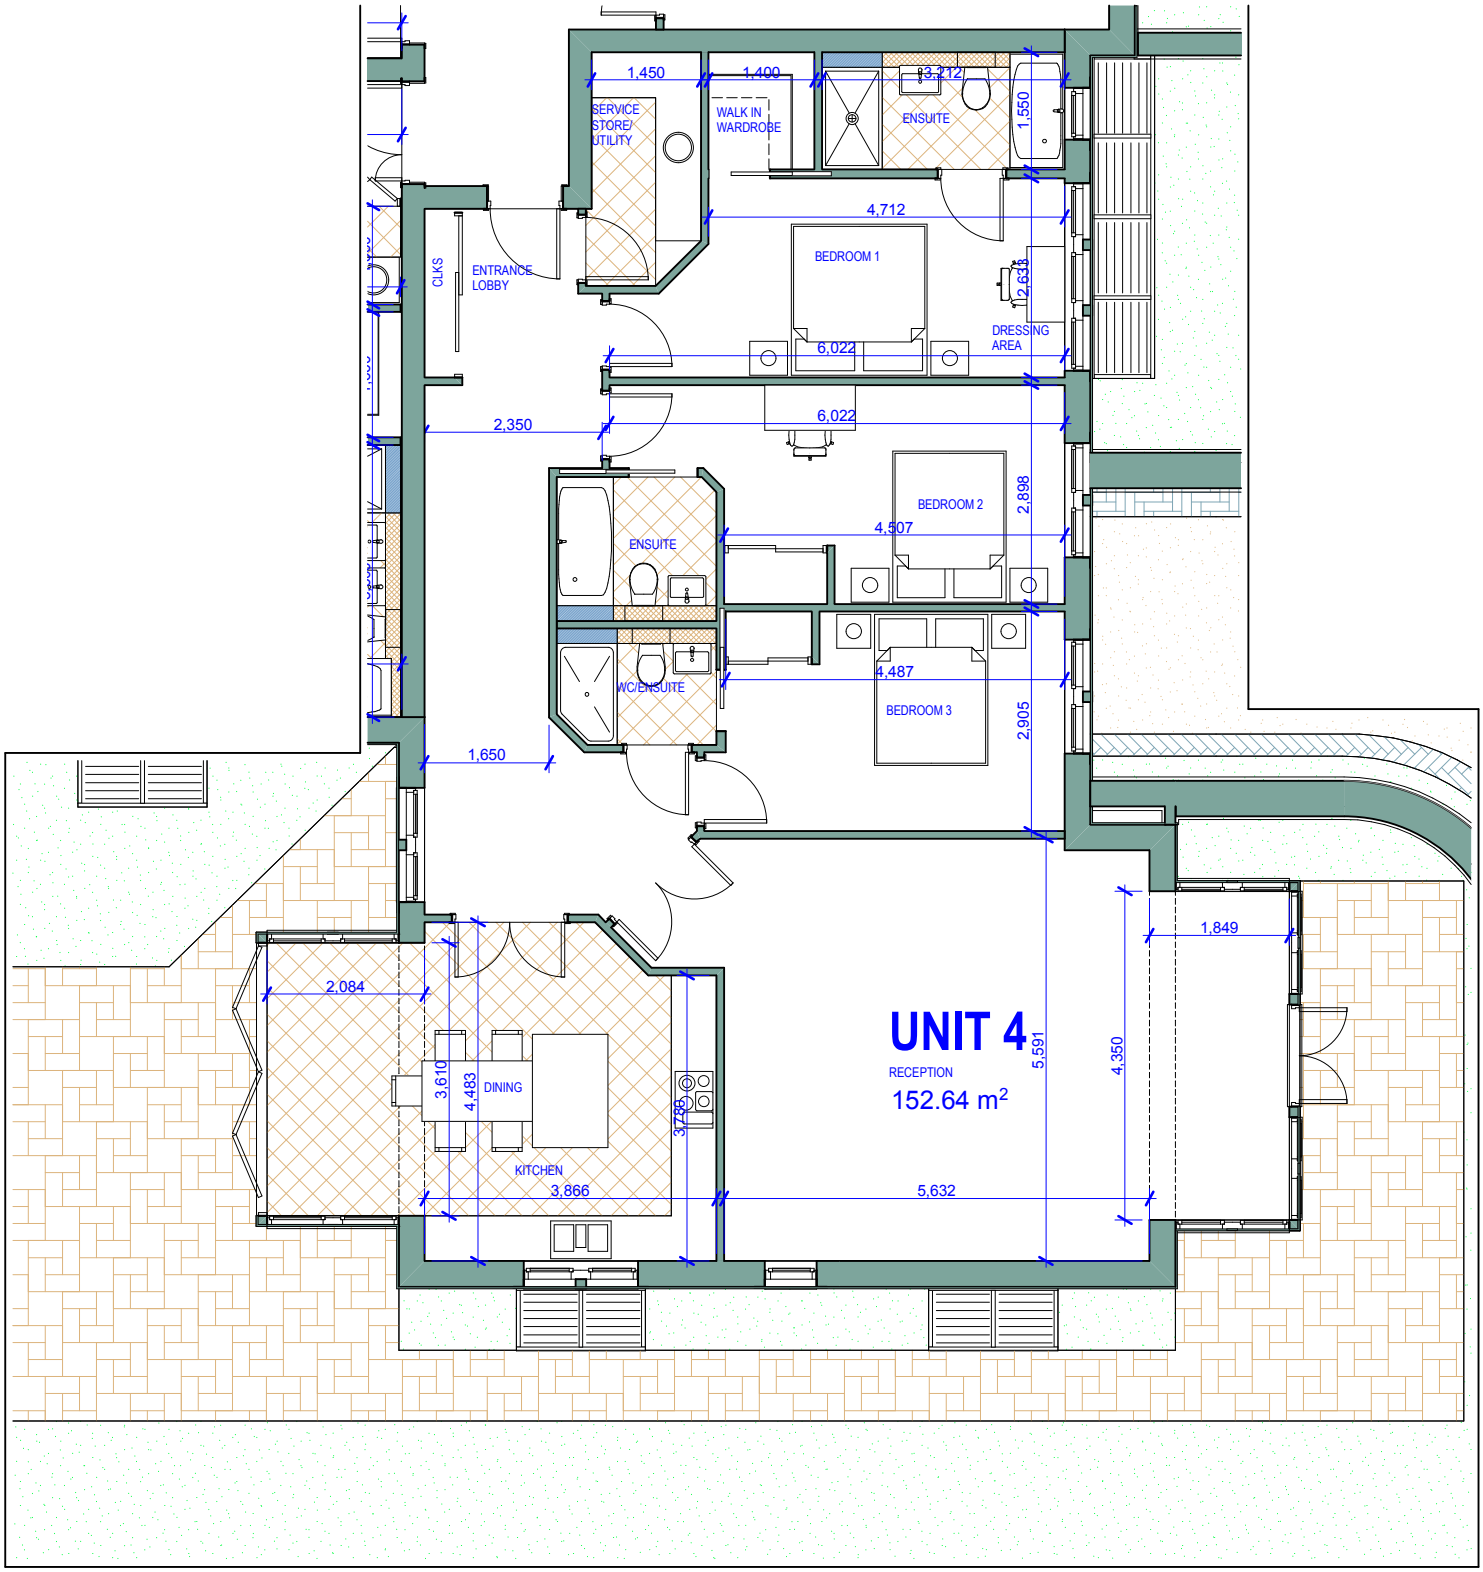

RAVEN ST JOHN LTD

PROPOSED RESIDENTIAL REDEVELOPMENT

HEATHEROYD, WIGTON LANE, LEEDS 17

KWL-093-013 UNIT 4 SALES PLAN

1:100 @ A4

JUNE 19

The Planning & Design Associates

PLANNING..ARCHITECTURE..INTERIORS..LANDSCAPE

The Chicory Barn Studio,
The Old Brickyards, Moor Lane, Stamford Bridge,
York, The East Riding Of Yorkshire, YO41 1HU.

Telephone 01759 373656 Fax 01759 371810
E-mail:**enquiries@pdassociates.co.uk**
www.the-pdassociates.co.uk